



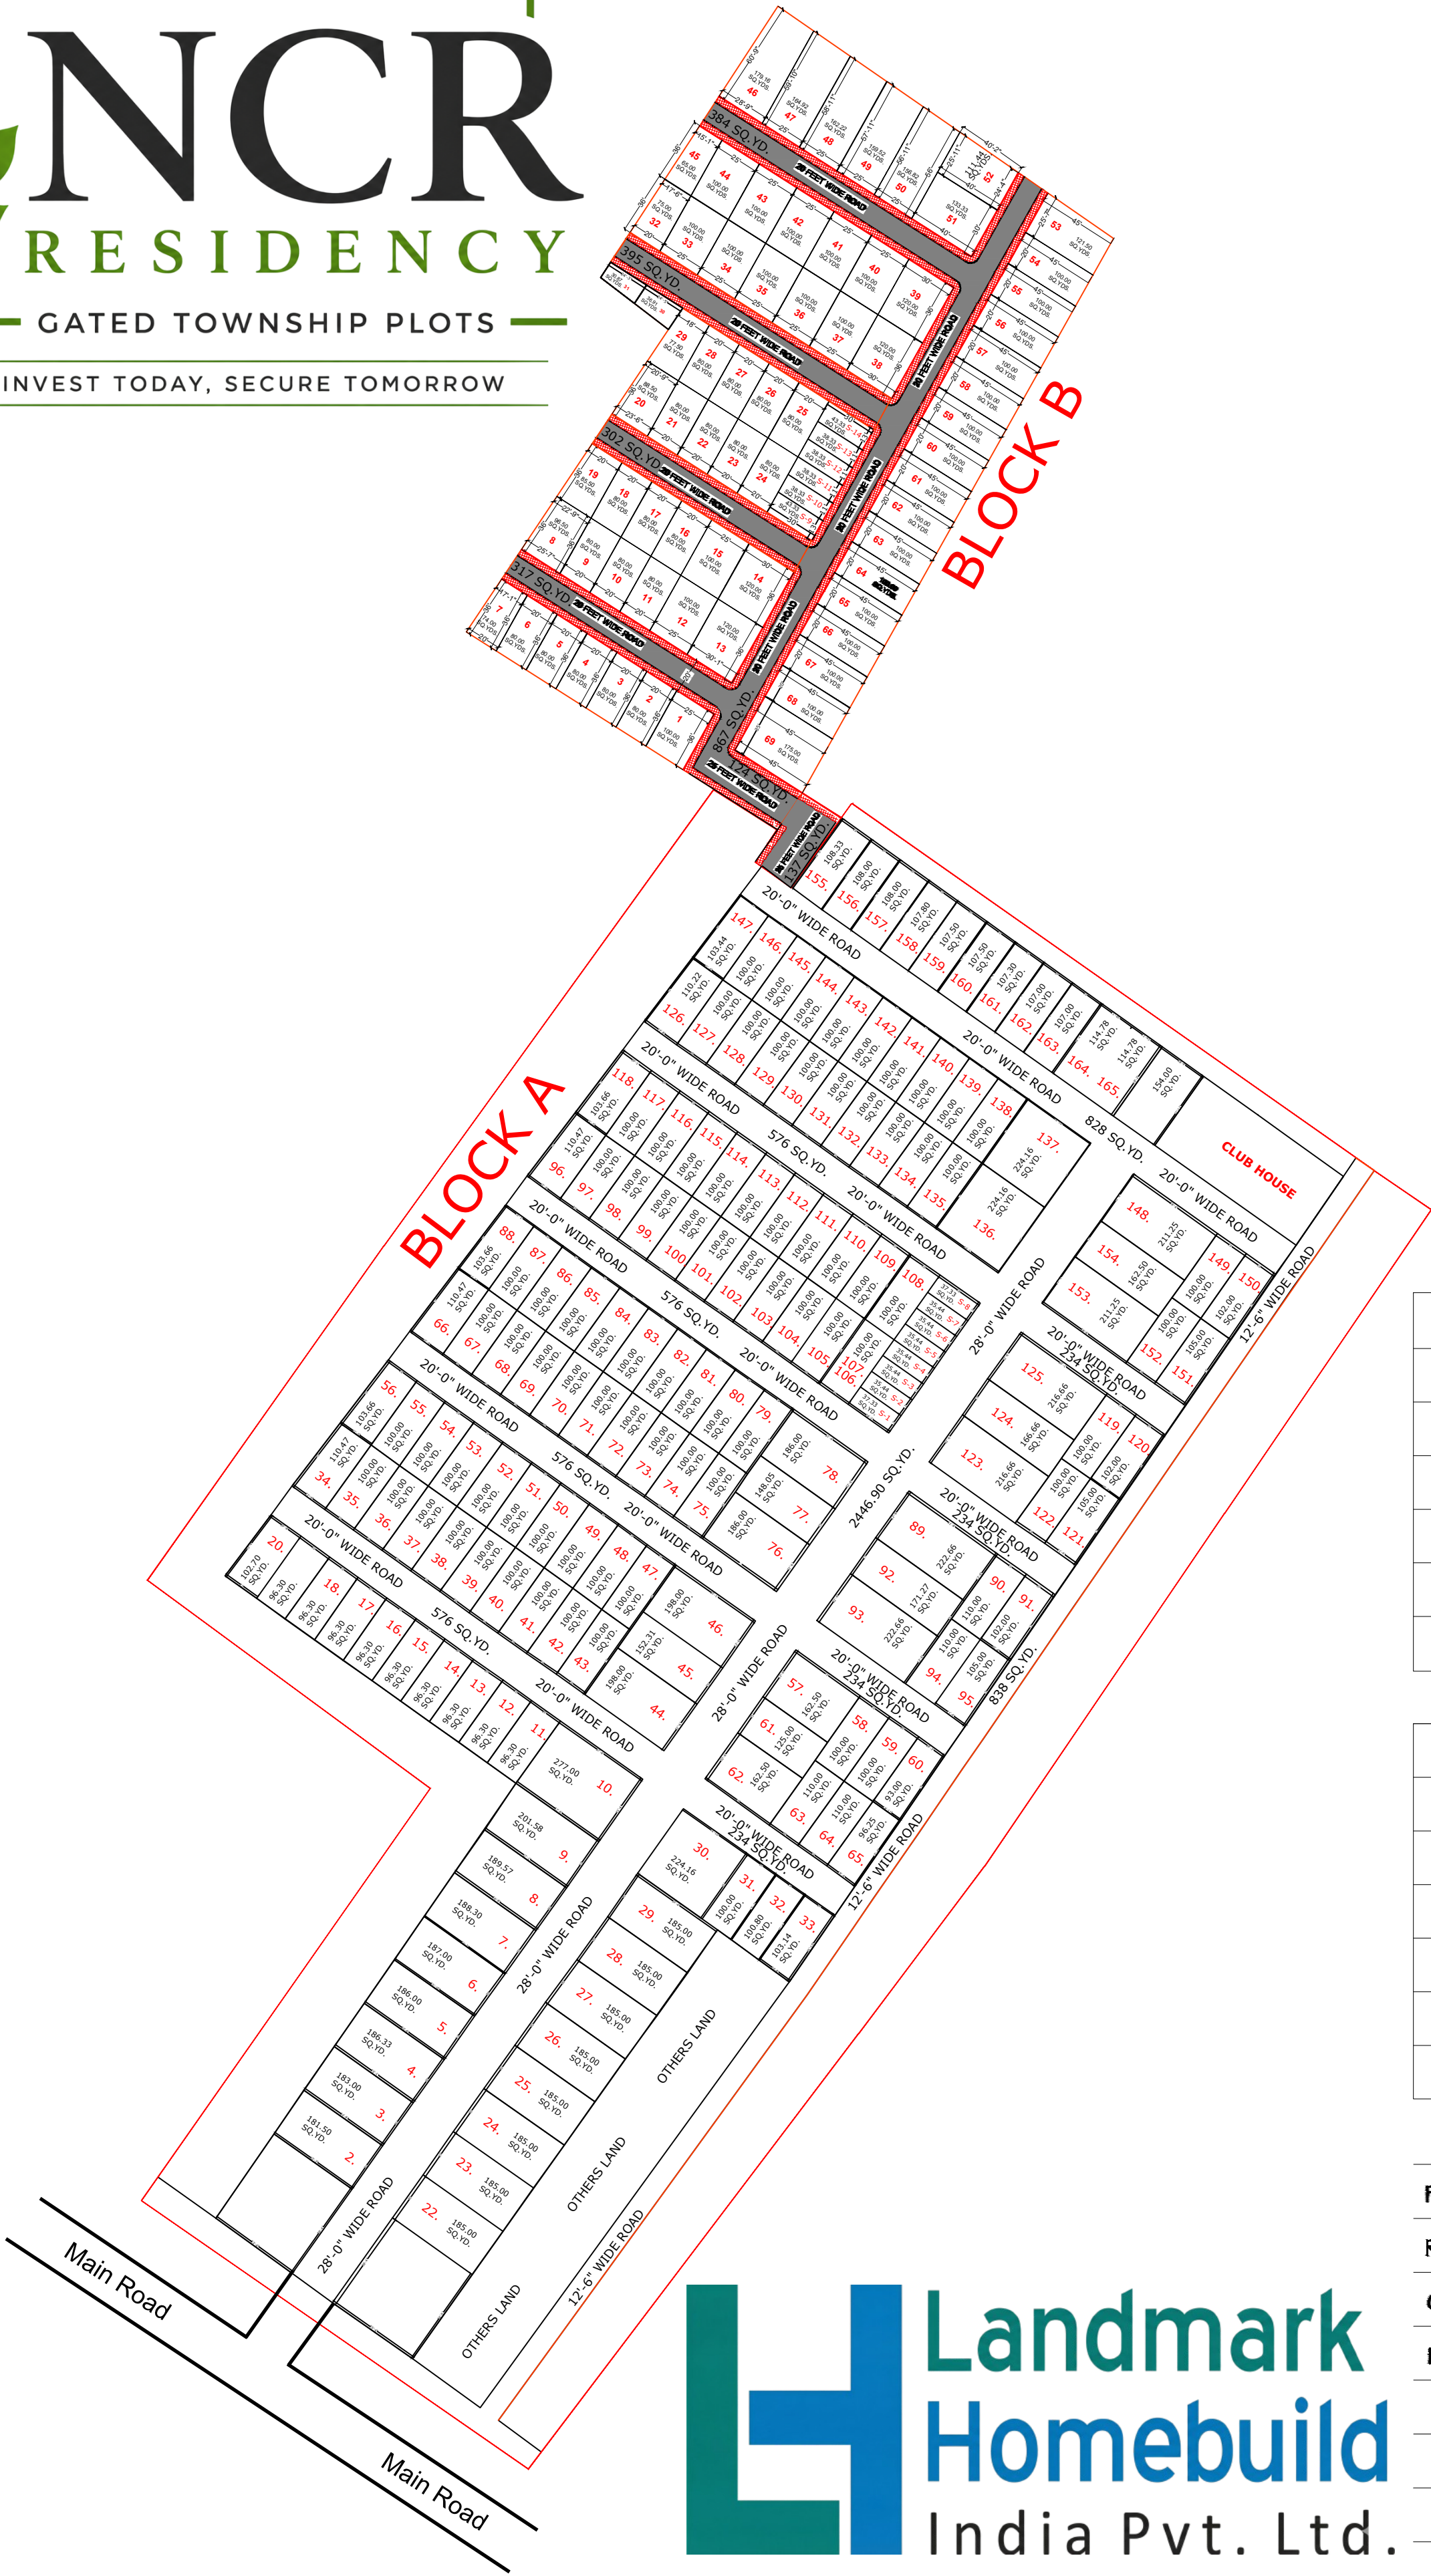

BLOCK - (B) AREA
TOTAL LAND AREA
9513.92 SQ.YD.
TOTAL ROAD AREA
2393.92 SQ.YD.
TOTAL PLOT AREA
7120.00 SQ.YD.

BLOCK- (A) AREA
TOTAL LAND AREA
28232.94 SQ.YD.
TOTAL ROAD AREA
6532.97 SQ.YD.
TOTAL PLOT AREA
21699.97 SQ.YD.

Map Legends	Symbols
Plot Boundary	
Road BT	
Compound Wall	
Fancying Line	
Ground Level	252.349
Spot Level	
Survey Point	
BENCH MARK	

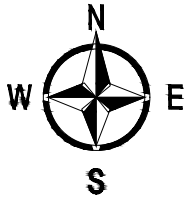

NOTE	DATE: 10/09/2026	Revision: R-00	TITLE: TOPOGRAPHICAL SURVEY OF PLOT AT VILLAGE SALAI TEHSILDISTT. HAPUR UTTAR PRADESH 245101	PROJECT	CLIENT XXXXXXXXXX	SURVEY CONSULTANT VIYANSH SURVEY CONSULTANCY
	SURVEYED BY VIPIN	SURVEYED BY SALMAN		SCALE: 1:4500	SHEET SIZE: A1 SHEET NO.: 1	Jm Gaudh Kila Road Meerut Meenit U.p. 250004 Mobile.no.7417223099 Email:viyanshgyar5512@gmail.com